



Permit #F00058449

FilmL.A., Inc.
1201 W. 5th Street, Suite T-800
Los Angeles, CA 90017
t: (213)977-8600 - f: (213)977-8601
www.filmla.com

Summary Information

Permit No: F00058449

Type of Permit: FILMING

Release Date: 11/14/2012

Production Company TWENTIETH CENTURY FOX
TELEVISION

Insured Company TWENTIETH CENTURY FOX
Name TELEVISION

Contact Phone No. 1 310-369-1000

Contact Phone No. 2 310-969-0094

Fax

Address 10201 W PICO BLVD, BUILDING 1
LOS ANGELES, California 90064

Production Title THE NEW NORMAL #111

Type of Production TV Sitcom

Producer Michael Cedar

Director Max Winkler

1st AD Leo Babusubramaniam

Production Manager Niki Delone

FilmL.A. Coordinator Adrian Fayad

Location Manager Kevin Funston

Primary Phone Mobile - 213-300-2236

Secondary Phone Office - 323-956-2371

Location Assistant Joe Burns

Primary Phone Mobile - 310-869-7177

Secondary Phone Office - 323-956-2371

Fees

Posting 1200 \$276.00

Total Permit Fee \$1,453.00

Notification Charge \$155.00

Number of Locations 3

FILMLA FILM APPLICATION FEE \$625.00

LA CITY LANE AND STREET CLOSURE FEE \$312.00

LA CITY FIRE DEPARTMENT SPOT CHECK \$85.00
SURCHARGE



FilmL.A., Inc.
1201 W. 5th Street, Suite T-800
Los Angeles, CA 90017
t: (213)977-8600 - f: (213)977-8601
www.filmLA.com

Summary Information**Location****Location 1 of 3****Page 1 of 2**

Permit Number	F00058449	Location Manager	Kevin Funston
Production Company	TWENTIETH CENTURY FOX TELEVISI...	Primary Phone	Mobile - 213-300-2236
Insured Company	TWENTIETH CENTURY FOX TELEVISI...	Secondary Phone	Office - 323-956-2371
Production Title	THE NEW NORMAL #111		

Location Address 420 N Larchmont Blvd, Los Angeles, CA, 90004**Location Type** Business**Prep Dates** 11/15/2012 - 11/15/2012 12:00 - 17:00 1 day**Film Dates** 11/15/2012 - 11/15/2012 17:00 - 00:00 1 day**Open or Closed to the Public** Closed

Generic Conditions Community Survey Obtained
Equipment vehicles may park on one side of street
Must Maintain 5' Clearance on Sidewalks/Walkways
No cast or crew parking on area streets
No interference with merchant activity
Notify LAPD Wilshire Division (213) 473-0476 and comm. (213) 978-6552 1/2 hour prior to any gunfire, brandishing weapons and/or special effects
Number of uniformed officers listed on the permit is a minimum requirement. Permittee remains responsible for deploying a sufficient number of uniformed officers to provide traffic and crowd control to ensure the safety of the film crew and the public.
Traffic control must be done in accordance w/MUTCD
Uniformed officers shall have a copy of the film permit in their possession and are required to confirm that all traffic control signage devices are in place.

Please see attached document Larchmont Blvd btwn 316 Larchmont Rosewood (ES curb +1) NEW NORMAL.pdf

Equipment on Location	Type	Quantity	Personnel on Location	Type	Quantity
	5 or 10 ton trucks	5		Cast	10
	Condors	1		Crew	60
	Cranes	1		Extras	10
	Cube Trucks	3		Off-Duty/Retired LAPD Officer(s)	4
	Generator	2			
	Motor Homes	2			
	Picture vehicles	15			
	Stakebed Trucks	3			
	Vans	2			

Filming Activities Brandishing weapons; Equipment on sidewalk, in curb lane & across street; Extended run, holding intersections; Exterior Dialogue; Exterior establishing shots; Intermittent pedestrian control; Process Trailer; Running & tow shots with the flow of traffic; Wetdown; Up to 10 other ND BG Cars up & down N. Larchmont Blvd, for scene.; Police Department Pull Over Scene. Police Department gives breathalyzer test to Actor driving Hero Picture car.; Camera Crew on the W/s of Larchmont, north of Beverly. Camera on Sticks. Picture car west on Beverly, turns north onto Larchmont with flow.;

Jurisdiction	Political: Los Angeles City - Council District 04	Police: Los Angeles Police Department	Fire: Los Angeles City
---------------------	--	--	-------------------------------

Thomas Guide Page: 593**Grid:** F7

Approvals FILMLA. CLOSURES
LOS ANGELES CITY DEPARTMENT OF PUBLIC WORKS

Jodi Strong-Approver
Janice Takimoto



FilmL.A., Inc.
1201 W. 5th Street, Suite T-800
Los Angeles, CA 90017
t: (213)977-8600 - f: (213)977-8601
www.filmla.com

Summary Information**Location****Location 1 of 3****Page 2 of 2**

Permit Number	F00058449	Location Manager	Kevin Funston
Production Company	TWENTIETH CENTURY FOX TELEVISI...	Primary Phone	Mobile - 213-300-2236
Insured Company	TWENTIETH CENTURY FOX TELEVISI...	Secondary Phone	Office - 323-956-2371
Production Title	THE NEW NORMAL #111		

LOS ANGELES POLICE DEPARTMENT

Steve Ji

Parking Base Camp 5555 Melrose Ave, Los
Location Type : Angeles, CA, 90004
Other Location

Crew Parking 5555 Melrose Ave, Los
Location Type : Angeles, CA, 90004
Other Location

Posting "No Parking" signs E/S LARCHMONT BLVD., 320 N. LARCHMONT BLVD. - NORTH TO ROSEWOOD AVE.
W/S LARCHMONT BLVD., BEVERLY BLVD. - NORTH 100'
W/S LARCHMONT BLVD., 100' IN FRONT OF 421 N. LARCHMONT BLVD.

Approximate Footage 901 - 1200**Log Number** 46162**Date(s)** 11/15/2012 to 11/15/2012**Time(s)** 13:00 to 22:00

Lane / Full Closure E/S CURB PLUS 1 ADJACENT TRAFFIC LANE OF N. LARCHMONT BLVD., FROM 316 N.
LARCHMONT BLVD. - NORTH TO ROSEWOOD AVE.

Approximate Footage 0 - 300**Date(s)** 11/15/2012 to 11/15/2012**Time(s)** 19:00 to 00:00



FilmL.A., Inc.
1201 W. 5th Street, Suite T-800
Los Angeles, CA 90017
t: (213)977-8600 - f: (213)977-8601
www.filmla.com

Summary Information**Location****Location 2 of 3****Page 1 of 1**

Permit Number	F00058449	Location Manager	Kevin Funston
Production Company	TWENTIETH CENTURY FOX TELEVISI...	Primary Phone	Mobile - 213-300-2236
Insured Company	TWENTIETH CENTURY FOX TELEVISI...	Secondary Phone	Office - 323-956-2371
Production Title	THE NEW NORMAL #111		

Location Address Melrose Ave., Van Ness Ave., Beverly Blvd., Highland Ave., street, CA, 90004

Location Type Driving grid

Film Dates 11/15/2012 - 11/15/2012 16:00 - 01:00 1 day

Open or Closed to the Public Open

Generic Conditions All vehicles must be parked on private property
Must Maintain 5' Clearance on Sidewalks/Walkways
No cast or crew parking on area streets
No interference with merchant activity
No stopping and setting up in residential areas before 7am or after 10pm without prior approval
No stopping or setting up in front of merchants or residents without prior approval
Number of uniformed officers listed on the permit is a minimum requirement. Permittee remains responsible for deploying a sufficient number of uniformed officers to provide traffic and crowd control to ensure the safety of the film crew and the public.
Traffic control must be done in accordance w/MUTCD
Uniformed officers shall have a copy of the film permit in their possession and are required to confirm that all traffic control signage devices are in place.

Equipment on Location	Type	Quantity	Personnel on Location	Type	Quantity
	Camera cars	1		Cast	5
	Picture vehicles	2		Crew	15
	Process Trailer	1		Off-Duty/Retired LAPD Officer(s)	4
	Vans	1			

Filming Activities Driving shots with the flow of traffic; Intermittent traffic control - 2 minutes standard; Process Trailer; Running & tow shots with the flow of traffic;

Jurisdiction	Political: Los Angeles City - Council District 13	Police: Los Angeles Police Department	Fire: Los Angeles City
---------------------	--	--	-------------------------------

Approvals LOS ANGELES POLICE DEPARTMENT Sam Park

Parking	Base Camp	5555 Melrose Ave, Los Angeles, CA, 90004	Crew Parking	5555 Melrose Ave, Los Angeles, CA, 90004
	Location Type :		Location Type :	
	Other Location		Other Location	



FilmL.A., Inc.
1201 W. 5th Street, Suite T-800
Los Angeles, CA 90017
t: (213)977-8600 - f: (213)977-8601
www.filmla.com

Summary Information**Location****Location 3 of 3****Page 1 of 1**

Permit Number	F00058449	Location Manager	Kevin Funston
Production Company	TWENTIETH CENTURY FOX TELEVISI...	Primary Phone	Mobile - 213-300-2236
Insured Company	TWENTIETH CENTURY FOX TELEVISI...	Secondary Phone	Office - 323-956-2371
Production Title	THE NEW NORMAL #111		

Location Address Hollywood Blvd., La Brea Ave., Melrose Ave., Western Ave., Inclusive (Excluding State Highways), Los Angeles, 90028

Location Type Driving grid

Film Dates 11/15/2012 - 11/15/2012 16:00 - 01:00 1 day

Open or Closed to the Public Open

Generic Conditions All vehicles must be parked on private property
Must Maintain 5' Clearance on Sidewalks/Walkways
No cast or crew parking on area streets
No interference with merchant activity
No stopping and setting up in residential areas before 7am or after 10pm without prior approval
No stopping or setting up in front of merchants or residents without prior approval
Number of uniformed officers listed on the permit is a minimum requirement. Permittee remains responsible for deploying a sufficient number of uniformed officers to provide traffic and crowd control to ensure the safety of the film crew and the public.
Traffic control must be done in accordance w/MUTCD
Uniformed officers shall have a copy of the film permit in their possession and are required to confirm that all traffic control signage devices are in place.

Equipment on Location	Type	Quantity	Personnel on Location	Type	Quantity
	Camera cars	1		Cast	5
	Picture vehicles	2		Crew	15
	Process Trailer	1		Off-Duty/Retired LAPD Officer(s)	4
	Vans	1			

Filming Activities Driving shots with the flow of traffic; Intermittent traffic control - 2 minute standard (except 0700-0900 hrs & 1500-1900 hrs); Process Trailer; Running & tow shots with the flow of traffic;

Jurisdiction **Political:** Los Angeles City - Council District 05 **Police:** Los Angeles Police Department **Fire:** Los Angeles City

Thomas Guide **Page:** 593

Grid:


Approvals LOS ANGELES POLICE DEPARTMENT

Donna Washington

Parking **Base Camp**
Location Type : Filming Location

Crew Parking
Location Type : Filming Location


20TH CENTURY TELEVISION
"THE NEW NORMAL"
FILMING

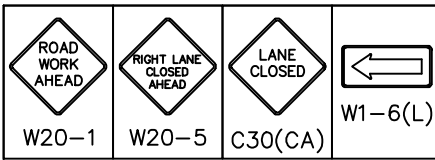

LEGEND

- 28" CONE (REFLECTORIZED)
- ⊥ TYPE I WITH SIGN
- ⬆ FLASHING ARROW SIGN
- Ⓢ TRAFFIC SIGNAL

ALL TRAFFIC CONTROL
WILL BE INSTALLED AND
MEET OR EXCEED THE
MUTCD AND WATCH
MINIMUM REQUIREMENTS

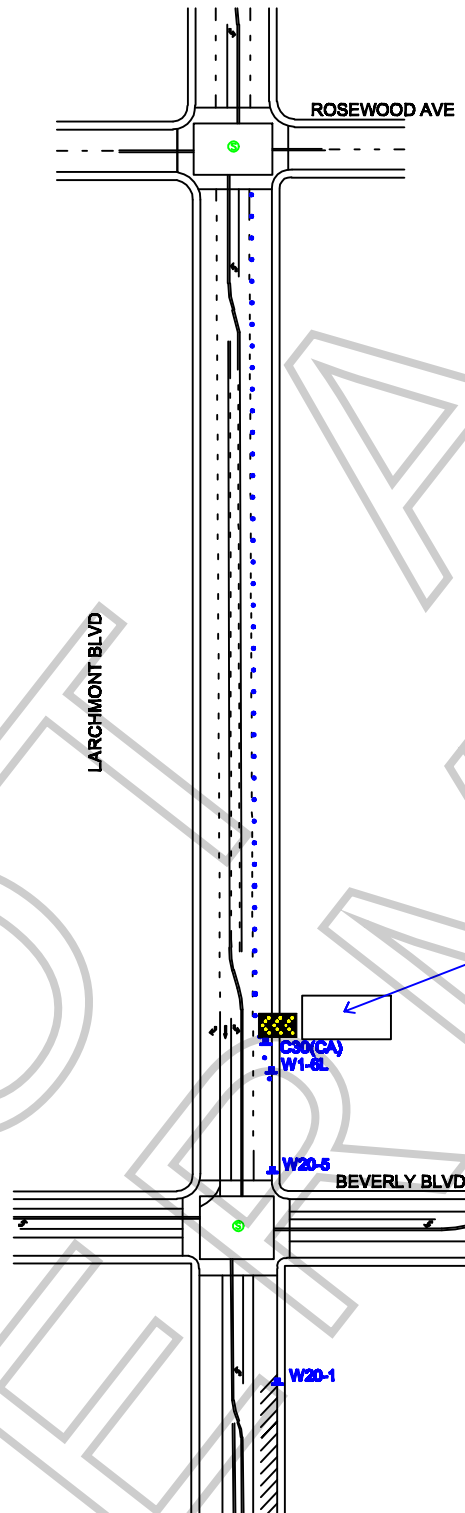

WORK ZONE TRAFFIC CONTROL PLAN GENERAL NOTES

1. DATE/TIME: 11-15-12 FROM 19:00 HOURS TO 23:59 HOURS.
2. ALL SIGNING, STRIPING, AND TRAFFIC CONTROL DEVICES SHALL CONFORM TO THE (CURRENT) STATE OF CALIFORNIA DEPARTMENT OF TRANSPORTATION (CALTRANS) STANDARD PLANS AND STANDARD SPECIFICATIONS, CALIFORNIA MUTCD, AND ANY ADDENDUMS THERETO, AND AS SHOWN ON THESE PLANS, SYMBOLS AND ABBREVIATIONS USED ARE SHOWN ON CALTRANS STANDARD PLANS A10A&B, A20A-D, AND A24A-E.
3. THERE WILL BE NO INTERFERENCE WITH TRAFFIC SIGNALS OR CROSSWALKS.
4. CONES WILL BE 28" MINIMUM HEIGHT AND HAVE REFLECTORIZED SLEEVES FOR NIGHT WORK.
5. POLICE WILL DIRECT TRAFFIC IF NECESSARY.

JCL BARRICADE COMPANY,
2334 E. EIGHTH ST., L.A., CA 90021
Ph: (213) 622-9775
Fax: (213) 622-9790
CA Lic # 805357
TRAFFIC PLAN DRAWN BY:
CHRISTEN MORRIS
Traffic control plan is drawn per MUTCD &
2012 Work Area Traffic Control Handbook



PROJECT LOCATION:

LARCHMONT BLVD
BETWEEN 316 LARMONT & ROSEWOOD AVE
EAST SIDE CURB & ADJACENT LANE CLOSURE
LOS ANGELES, CALIFORNIA

LOCATION CONTACT:

KEVIN FUNSTON
MOBILE#: 213.300.2236

REV#	DATE	REVISION DESCRIPTION

SCALE: N.T.S.

SHEET: 1 OF 1